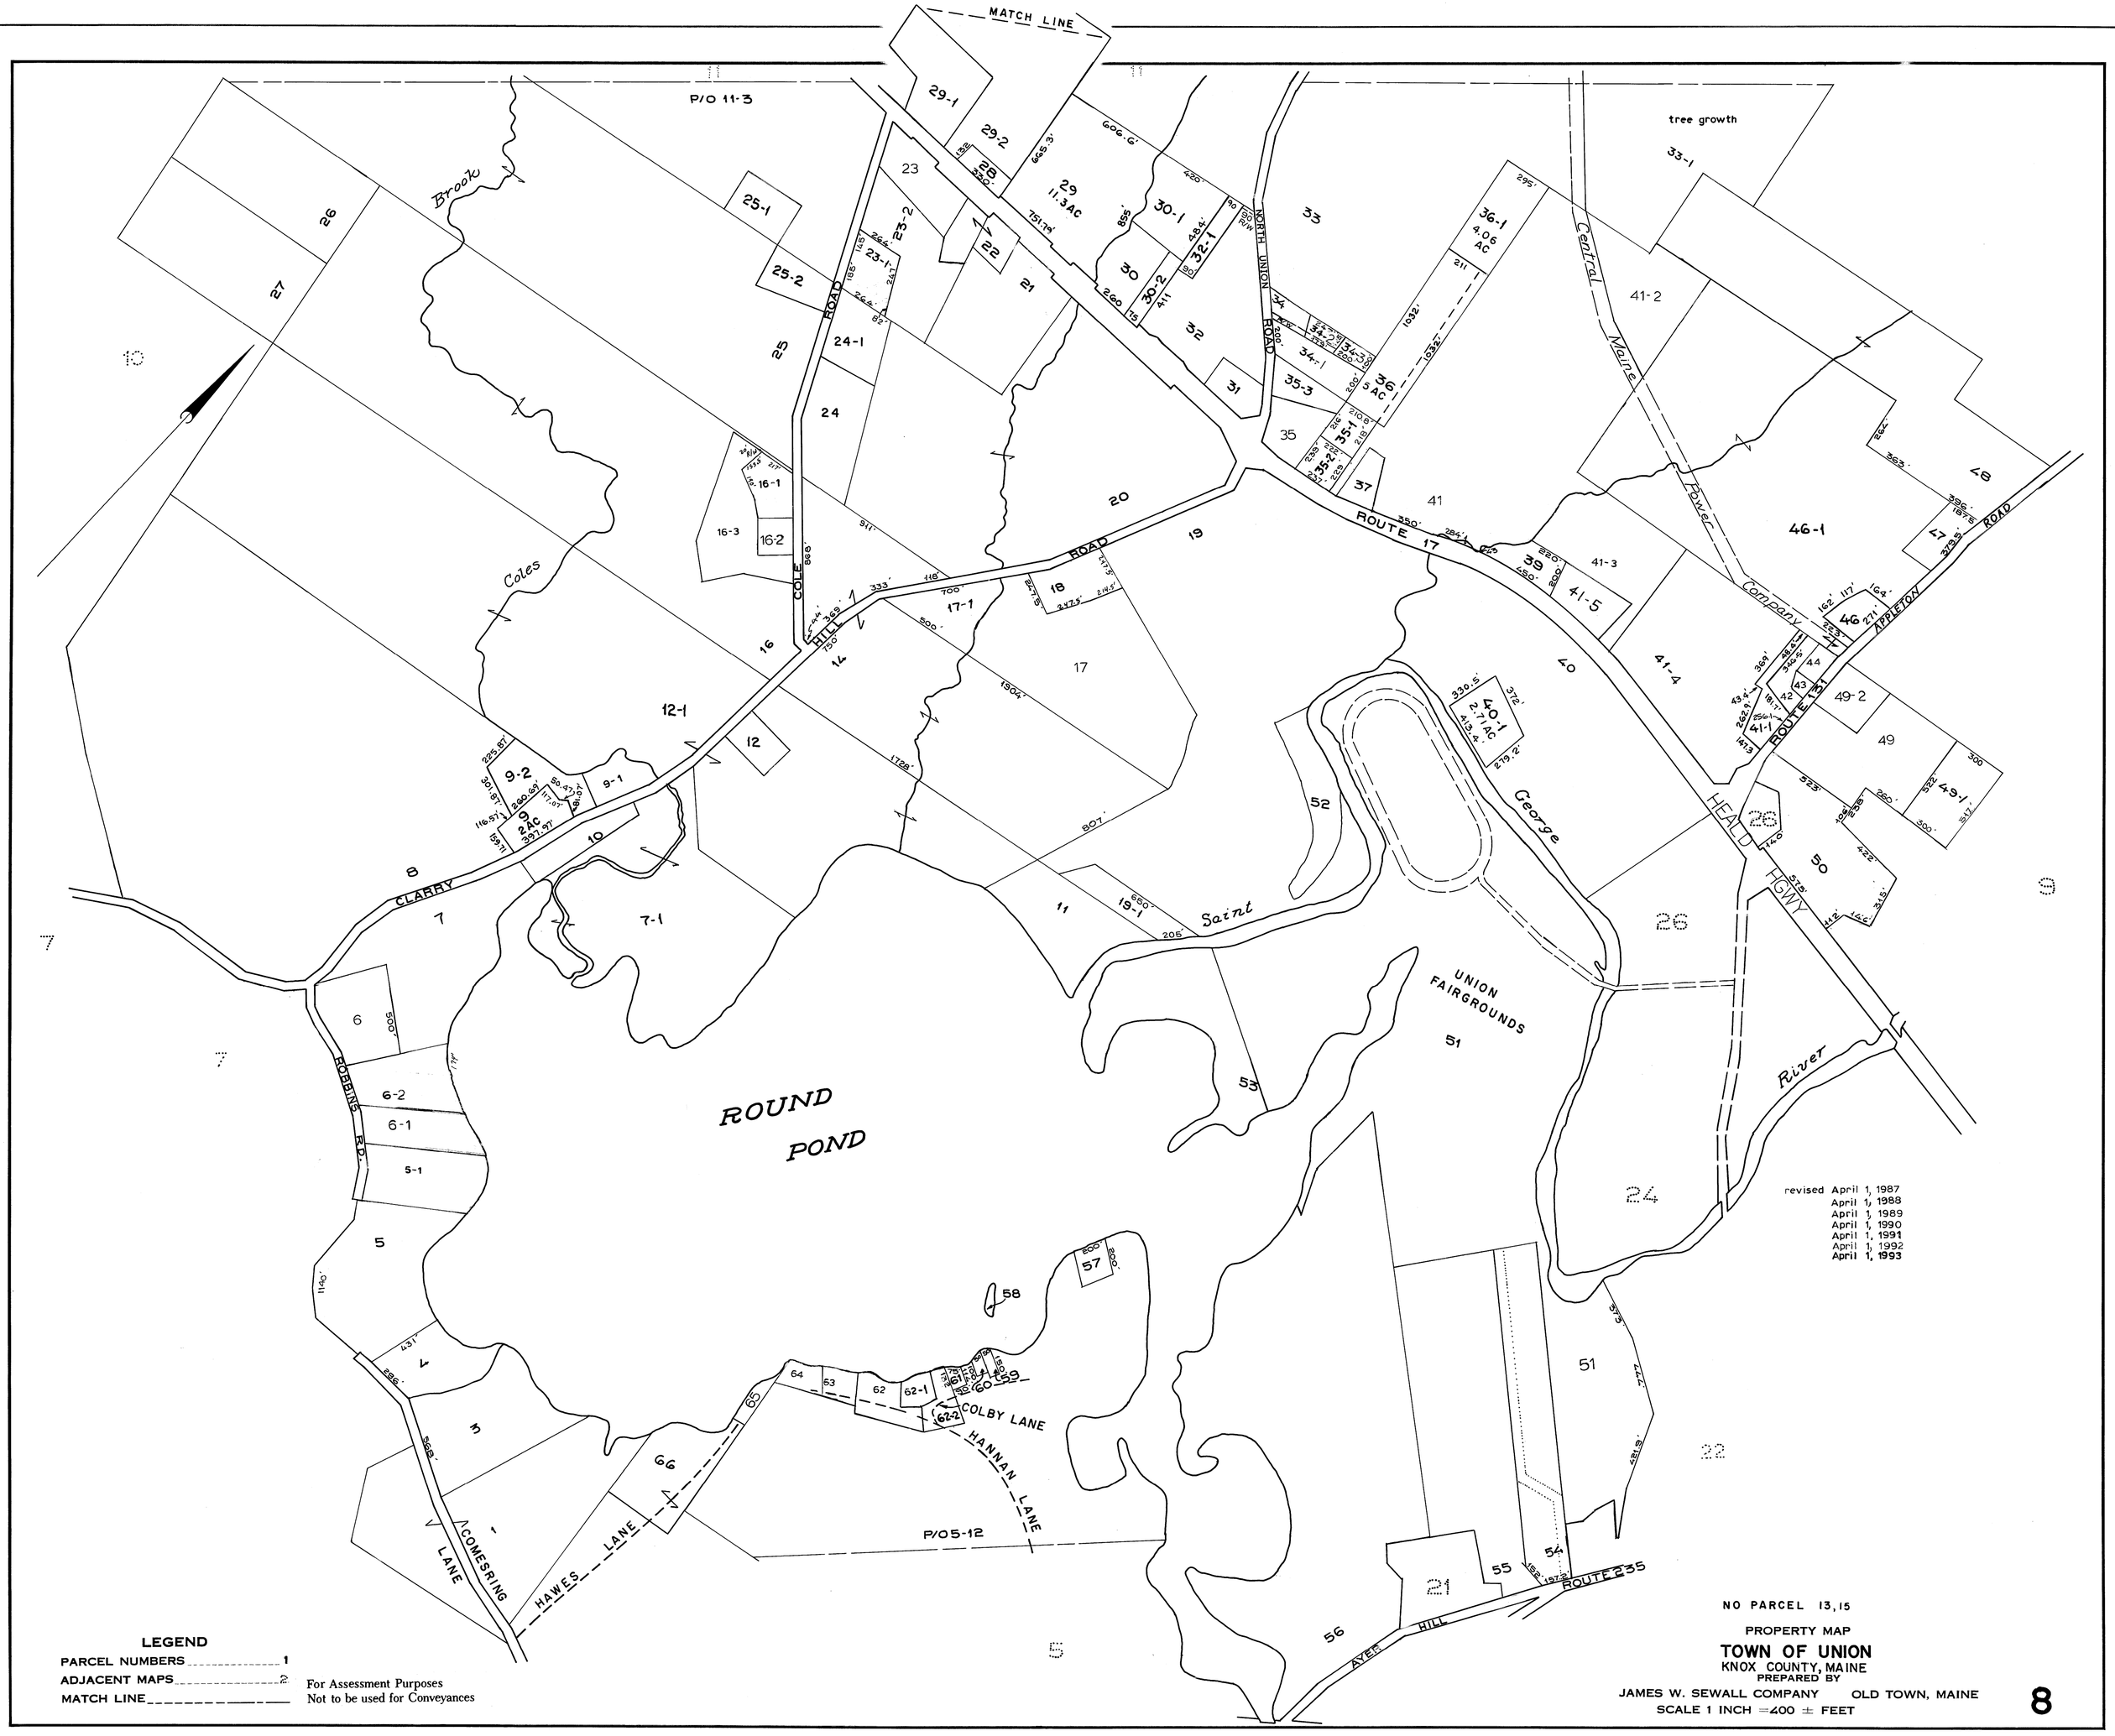
MATCH LINE
P/O 11-3
tree growth
Brook
Coles
COLE HILL ROAD
NORTH UNION ROAD
ROUTE 17
Central Maine Power Company
APPLETON ROAD
ROUTE 131
HEALD HIGWY
George
Saint
UNION FAIRGROUNDS
River
CLARRY
ROBBINS RD.
ROUND POND
COLBY LANE
HANNAN LANE
HAWES LANE
COMESRING LANE
AYER HILL
ROUTE 235
P/O 5-12
revised April 1, 1987
April 1, 1988
April 1, 1989
April 1, 1990
April 1, 1991
April 1, 1992
April 1, 1993
NO PARCEL 13, 15
PROPERTY MAP
TOWN OF UNION
KNOX COUNTY, MAINE
PREPARED BY
JAMES W. SEWALL COMPANY OLD TOWN, MAINE
SCALE 1 INCH = 400 ± FEET
LEGEND
PARCEL NUMBERS 1
ADJACENT MAPS 2
MATCH LINE
For Assessment Purposes
Not to be used for Conveyances
8