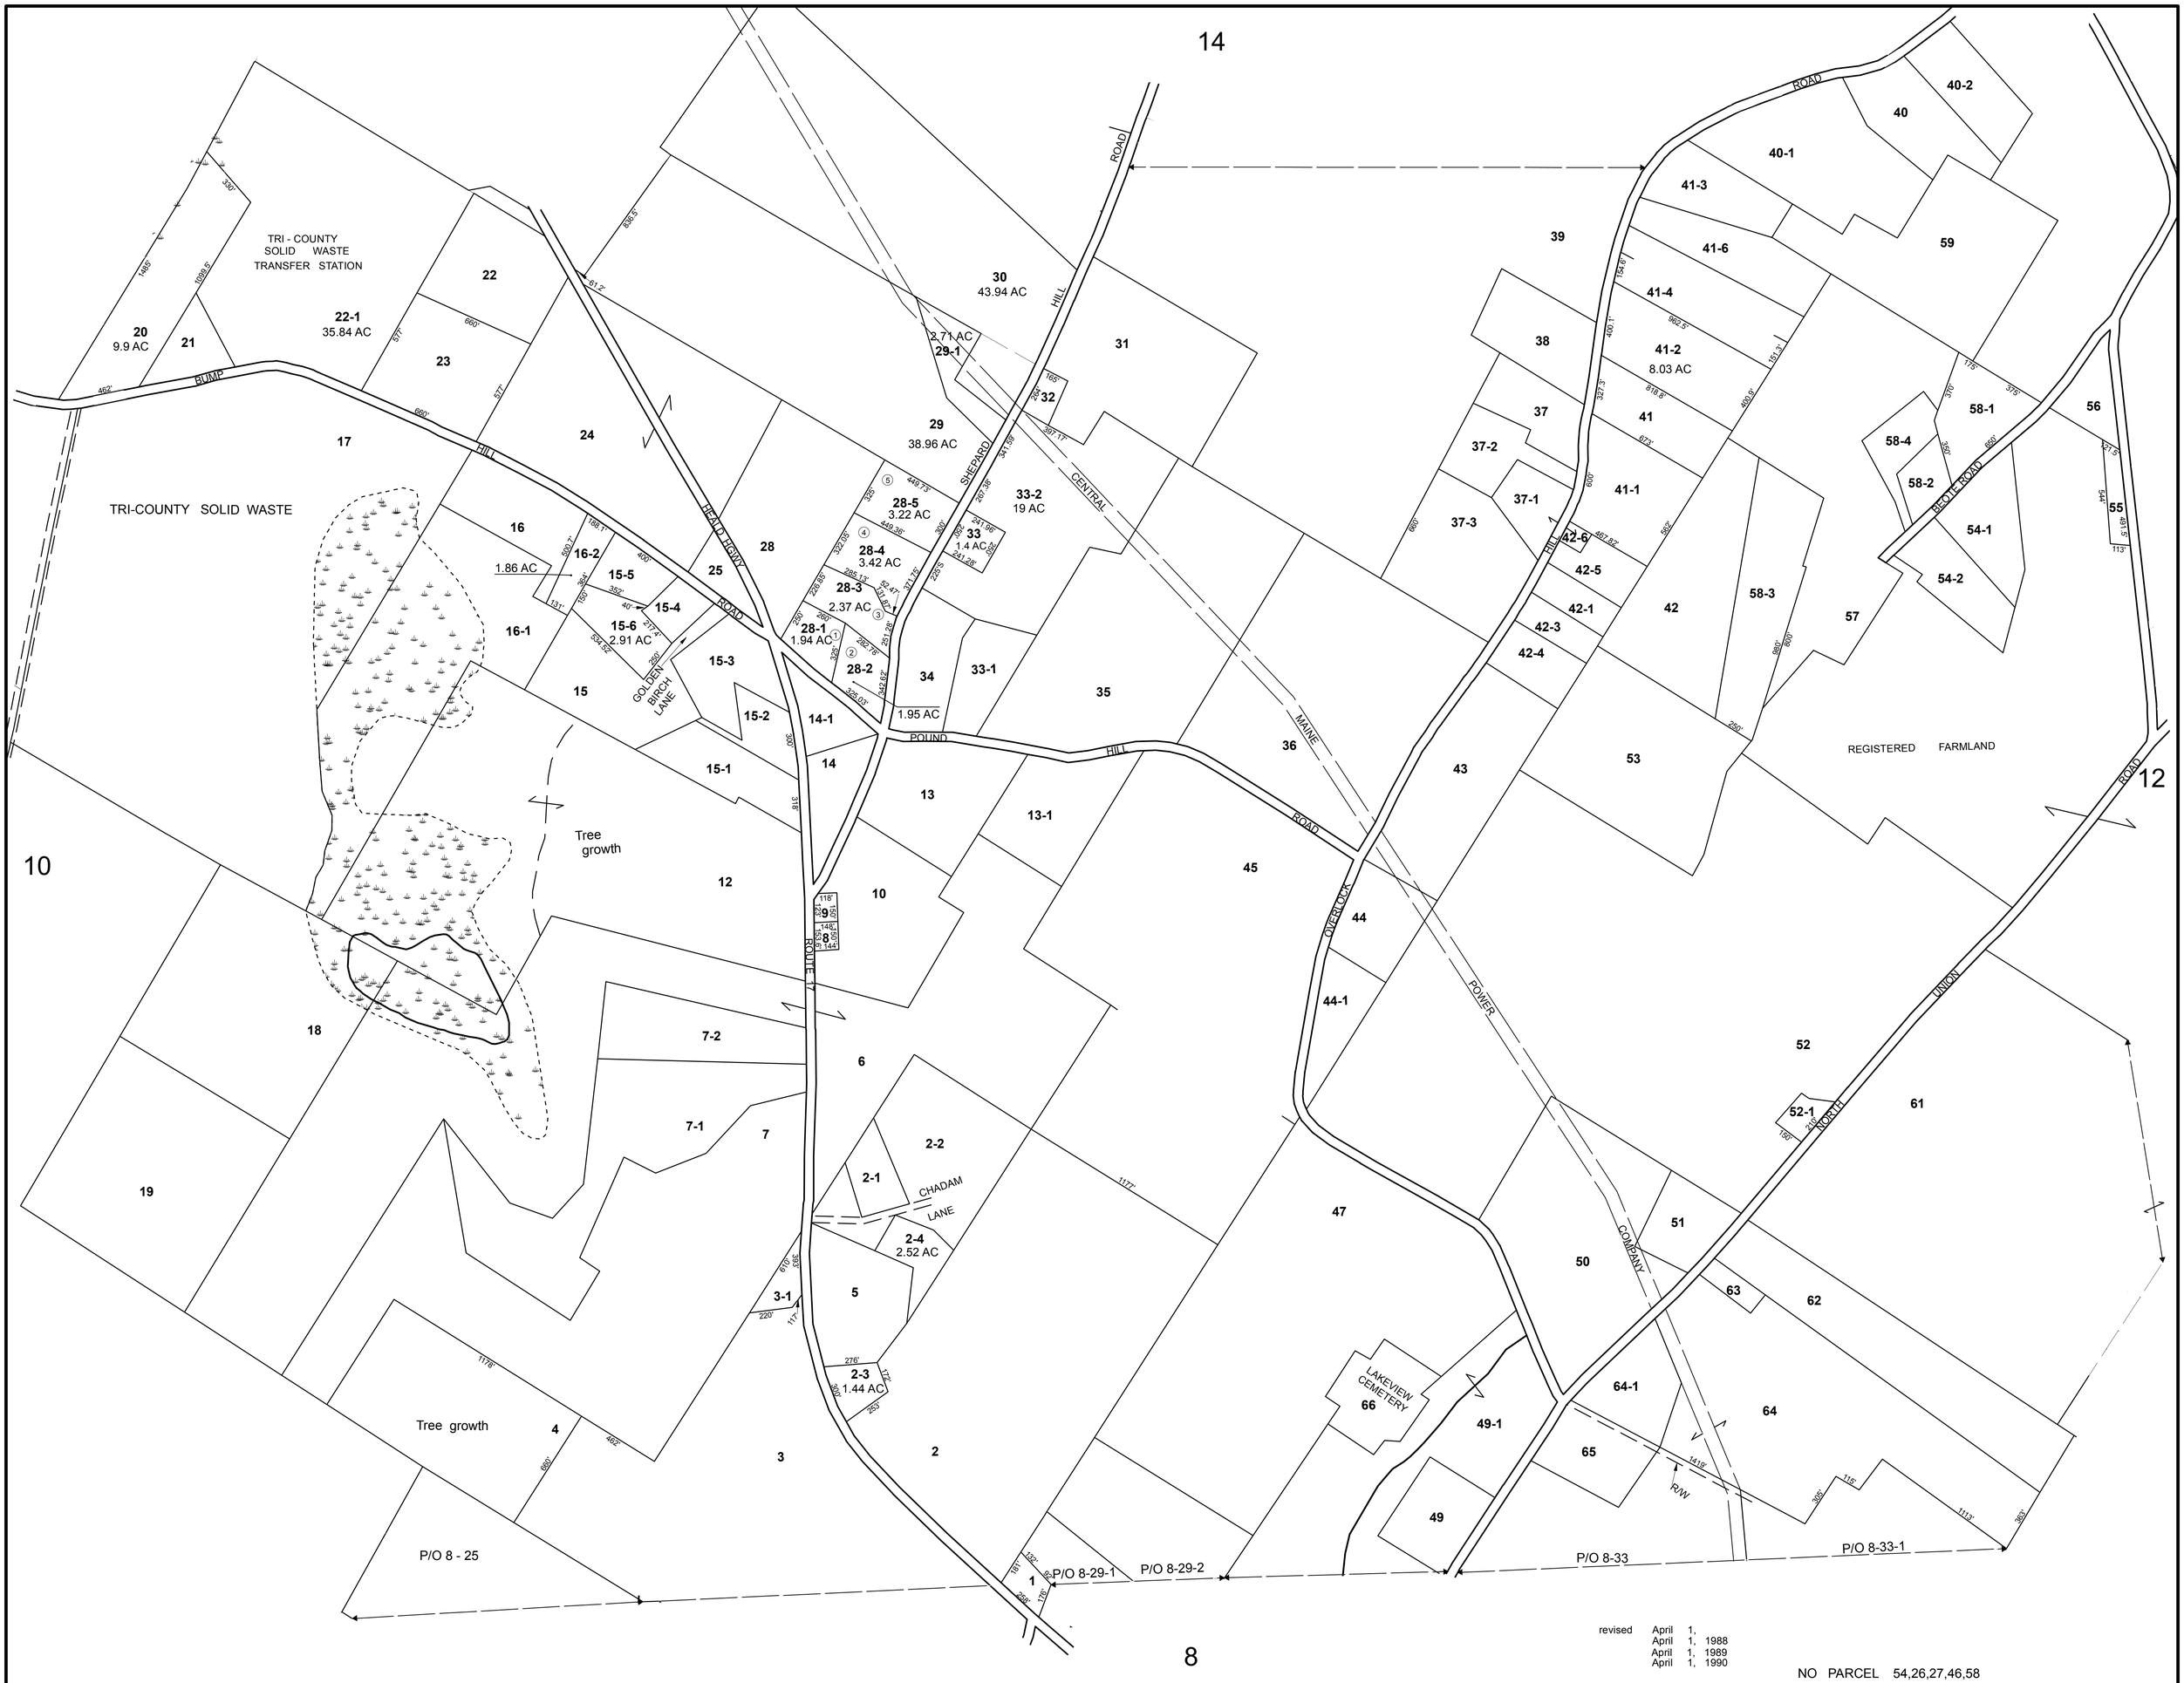

revised April 1,
April 1, 1988
April 1, 1989
April 1, 1990

NO PARCEL 54,26,27,46,58

THIS MAP IS FOR ASSESSMENT PURPOSES. IT IS NOT VALID FOR LEGAL DESCRIPTION OR CONVEYANCE.

THE HORIZONTAL DATUM IS THE MAINE STATE PLANE COORDINATE SYSTEM, NAD 83.

ORIGINAL MAPPING BY JAMES W. SEWALL COMPANY OLD TOWN, MAINE.

REVISED & REPRINTED BY

CAI Technologies
Precision Mapping. Geospatial Solutions.
11 Pleasant Street, Littleton, NH 03561
800.322.4540 - www.cai-tech.com

LEGEND

AREA - Ac
RECORD DIMENSION - - - - - - - - - - - - - - 100'
SCALED DIMENSION - - - - - - - - - - - - - - 100'S
MATCH LINE - - - - - - - - - - M.L.
WATER - - - - - - - - - - - - - - - - -W-
SUBDIVISION LOT NO. - - - - - - - - - - - - - ②
RIGHT OF WAY/ACCESS - - - - - - R/W
COMMON OWNERSHIP - - - - - - - OR
WETLANDS - - - - - - - - - - - - -

N

SCALE: 1" = 400'
FEET 400 200 0 400 800 1,200
METERS 100 50 0 100 200 300

REVISED TO: APRIL 1, 2019

PROPERTY MAPS
UNION
MAINE

MAP NO.
11